KEY NOTES:

1. (N) 1-HR WALL, SEE PARTITION TYPE INFO ON A-10.1
2. 36" T.S. GUARDRAIL, SEE 2/A-10.1
3. (N) STAIR #1 BELOW
4. ALIGN EDGE OF STAIR WITH EDGE OF (E) OPENING IN ROOF SLAB, V.I.F.
5. (N) SKYLIGHT OVER (E) OPENING IN ROOF SLAB ABOVE, SEE 4/A-10.1

DISCLAIMER:

ALL ROOF REPAIRS, WATERPROOFING, FLASHING, SKYLIGHTS AND ROOF MEMBRANES ARE THE RESPONSIBILITY OF THE OWNER. UNDER SEPARATE CONTRACT, CONTRACTOR OR INSTALLER TO PROVIDE ADEQUATE INDUSTRY STANDARD MATERIALS AND METHODS.

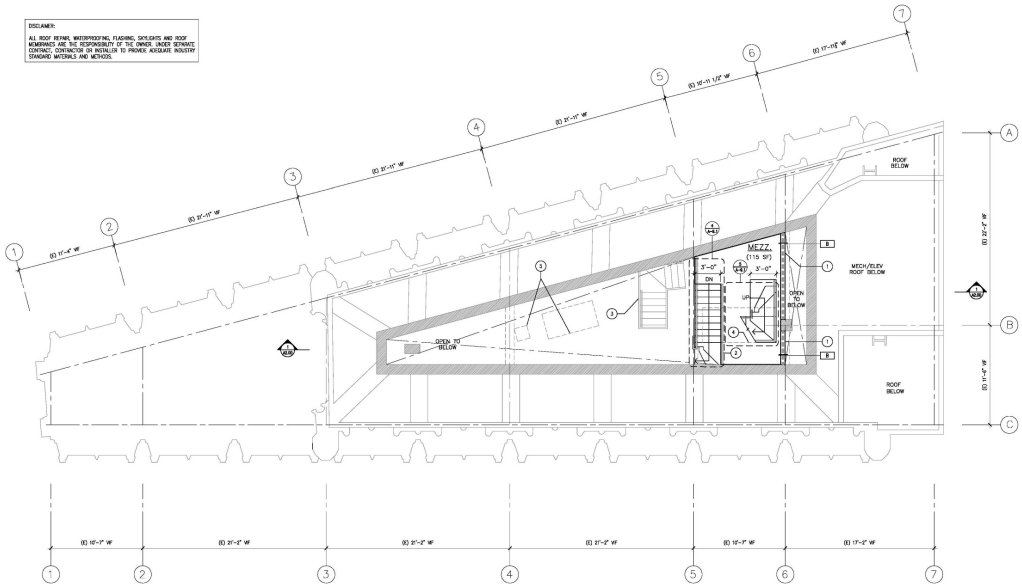

1 14TH FLOOR MEZZ. PLAN
SCALE 1/4" = 1'-0"

graham hill DESIGN
911 MacArthur Blvd
Oakland, CA 94610
tel: 510.444.0879
grahamhill.design@gmail.com

COPYRIGHT 2007
THE IDEAS AND DESIGNS INCORPORATED IN THIS DOCUMENT ARE THE PROPERTY OF GRAHAM HILL DESIGN AND MAY NOT BE USED WITHOUT WRITTEN PERMISSION.

REVISIONS △ ISSUES ○

NO.	DATE	DESCRIPTION
	10/10/2007	PROGRESS SET
0	11/14/2007	PLANNING REVIEW
2	11/20/2007	BUILDING PERMIT

PROJECT:

PENTHOUSE STAIRWAY
(TENANT IMPROVEMENT)

1600 Telegraph Ave.
Oakand, CA 94612

Owner: Cathedral Bldg. LLC
Phone: 510.587.0602

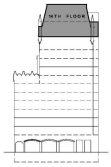

SHEET DESCRIPTION:

14TH FL. -
MEZZNINE
PLAN

JOB NUMBER:
SCALE: 1/4" = 1'-0"
DATE:
DRAWN BY:
CHECKED BY:
CAD TITLE: 0516-0601.DWG

SHEET NUMBER:

A-2.2M

OF SHEETS