KEY NOTES:

1. (N) 1-HR WALL, SEE A-10.1 FOR PARTITION TYPE INFO
2. (E) ELEVATOR EQUIPMENT, VERIFY WITH ELEVATOR MAINTENANCE OPERATOR
3. 36" GUARDRAIL AROUND (N) OPENING IN FLOOR SLAB, SEE 2/A-10.1
4. (E) OPENING IN ROOF SLAB ABOVE, V.I.F.

DISCLAIMER:

ALL ROOF REPAIRS, WATERPROOFING, FLASHING, SKYLIGHTS AND ROOF MEMBRANES ARE THE RESPONSIBILITY OF THE OWNER. UNDER SEPARATE CONTRACT. CONTRACTOR OR INSTALLER TO PROVIDE ADEQUATE INDUSTRY STANDARD MATERIALS AND METHODS.

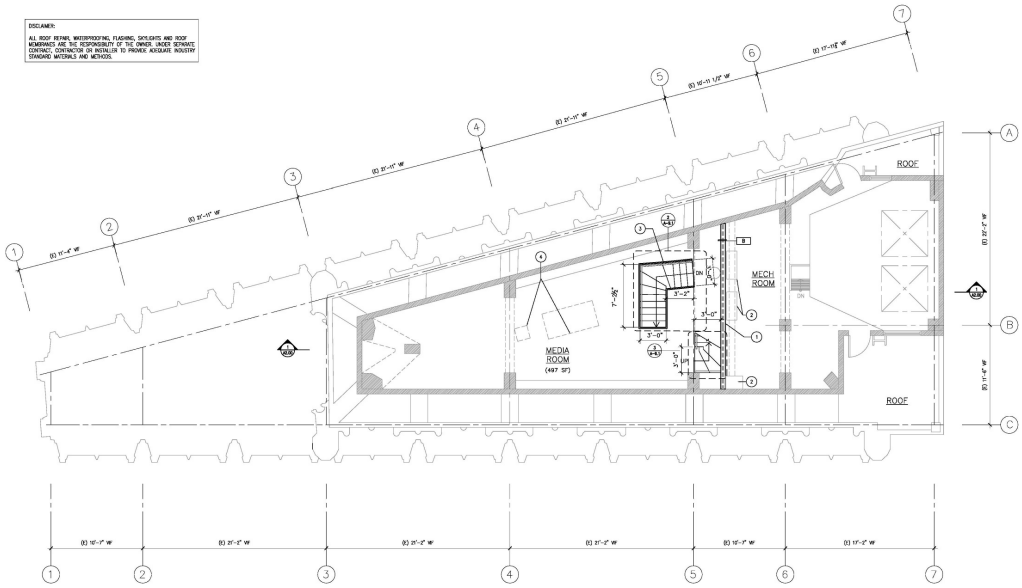

1 14TH FLOOR PLAN
SCALE 1/4" = 1'-0"

graham hill DESIGN
911 MacArthur Blvd
Oakland, CA 94610
tel: 510.444.0879
grahamhill.design@gmail.com

COPYRIGHT 2007
THE IDEAS AND DESIGNS INCORPORATED IN THIS DOCUMENT, UNLESS OTHERWISE STATED, ARE THE PROPERTY OF GRAHAM HILL DESIGN AND MAY NOT BE USED WITHOUT WRITTEN PERMISSION.

REVISIONS △ ISSUES ○

NO.	DATE	DESCRIPTION
	10/10/2007	PROGRESS SET
0	11/14/2007	PLANNING REVIEW
0	11/20/2007	BUILDING PERMIT

PROJECT:

PENTHOUSE STAIRWAY
(TENANT IMPROVEMENT)

1600 Telegraph Ave.
Oakand, CA 94612

Owner: Cathedral Bldg. LLC
Phone: 510.587.0602

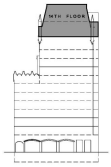

SHEET DESCRIPTION:

14TH FLOOR PLAN

JOB NUMBER:	
SCALE:	1/4" = 1'-0"
DATE:	
DRAWN BY:	
CHECKED BY:	
CAD TITLE:	0516-0601.DWG

SHEET NUMBER:

A-2.2

OF SHEETS